

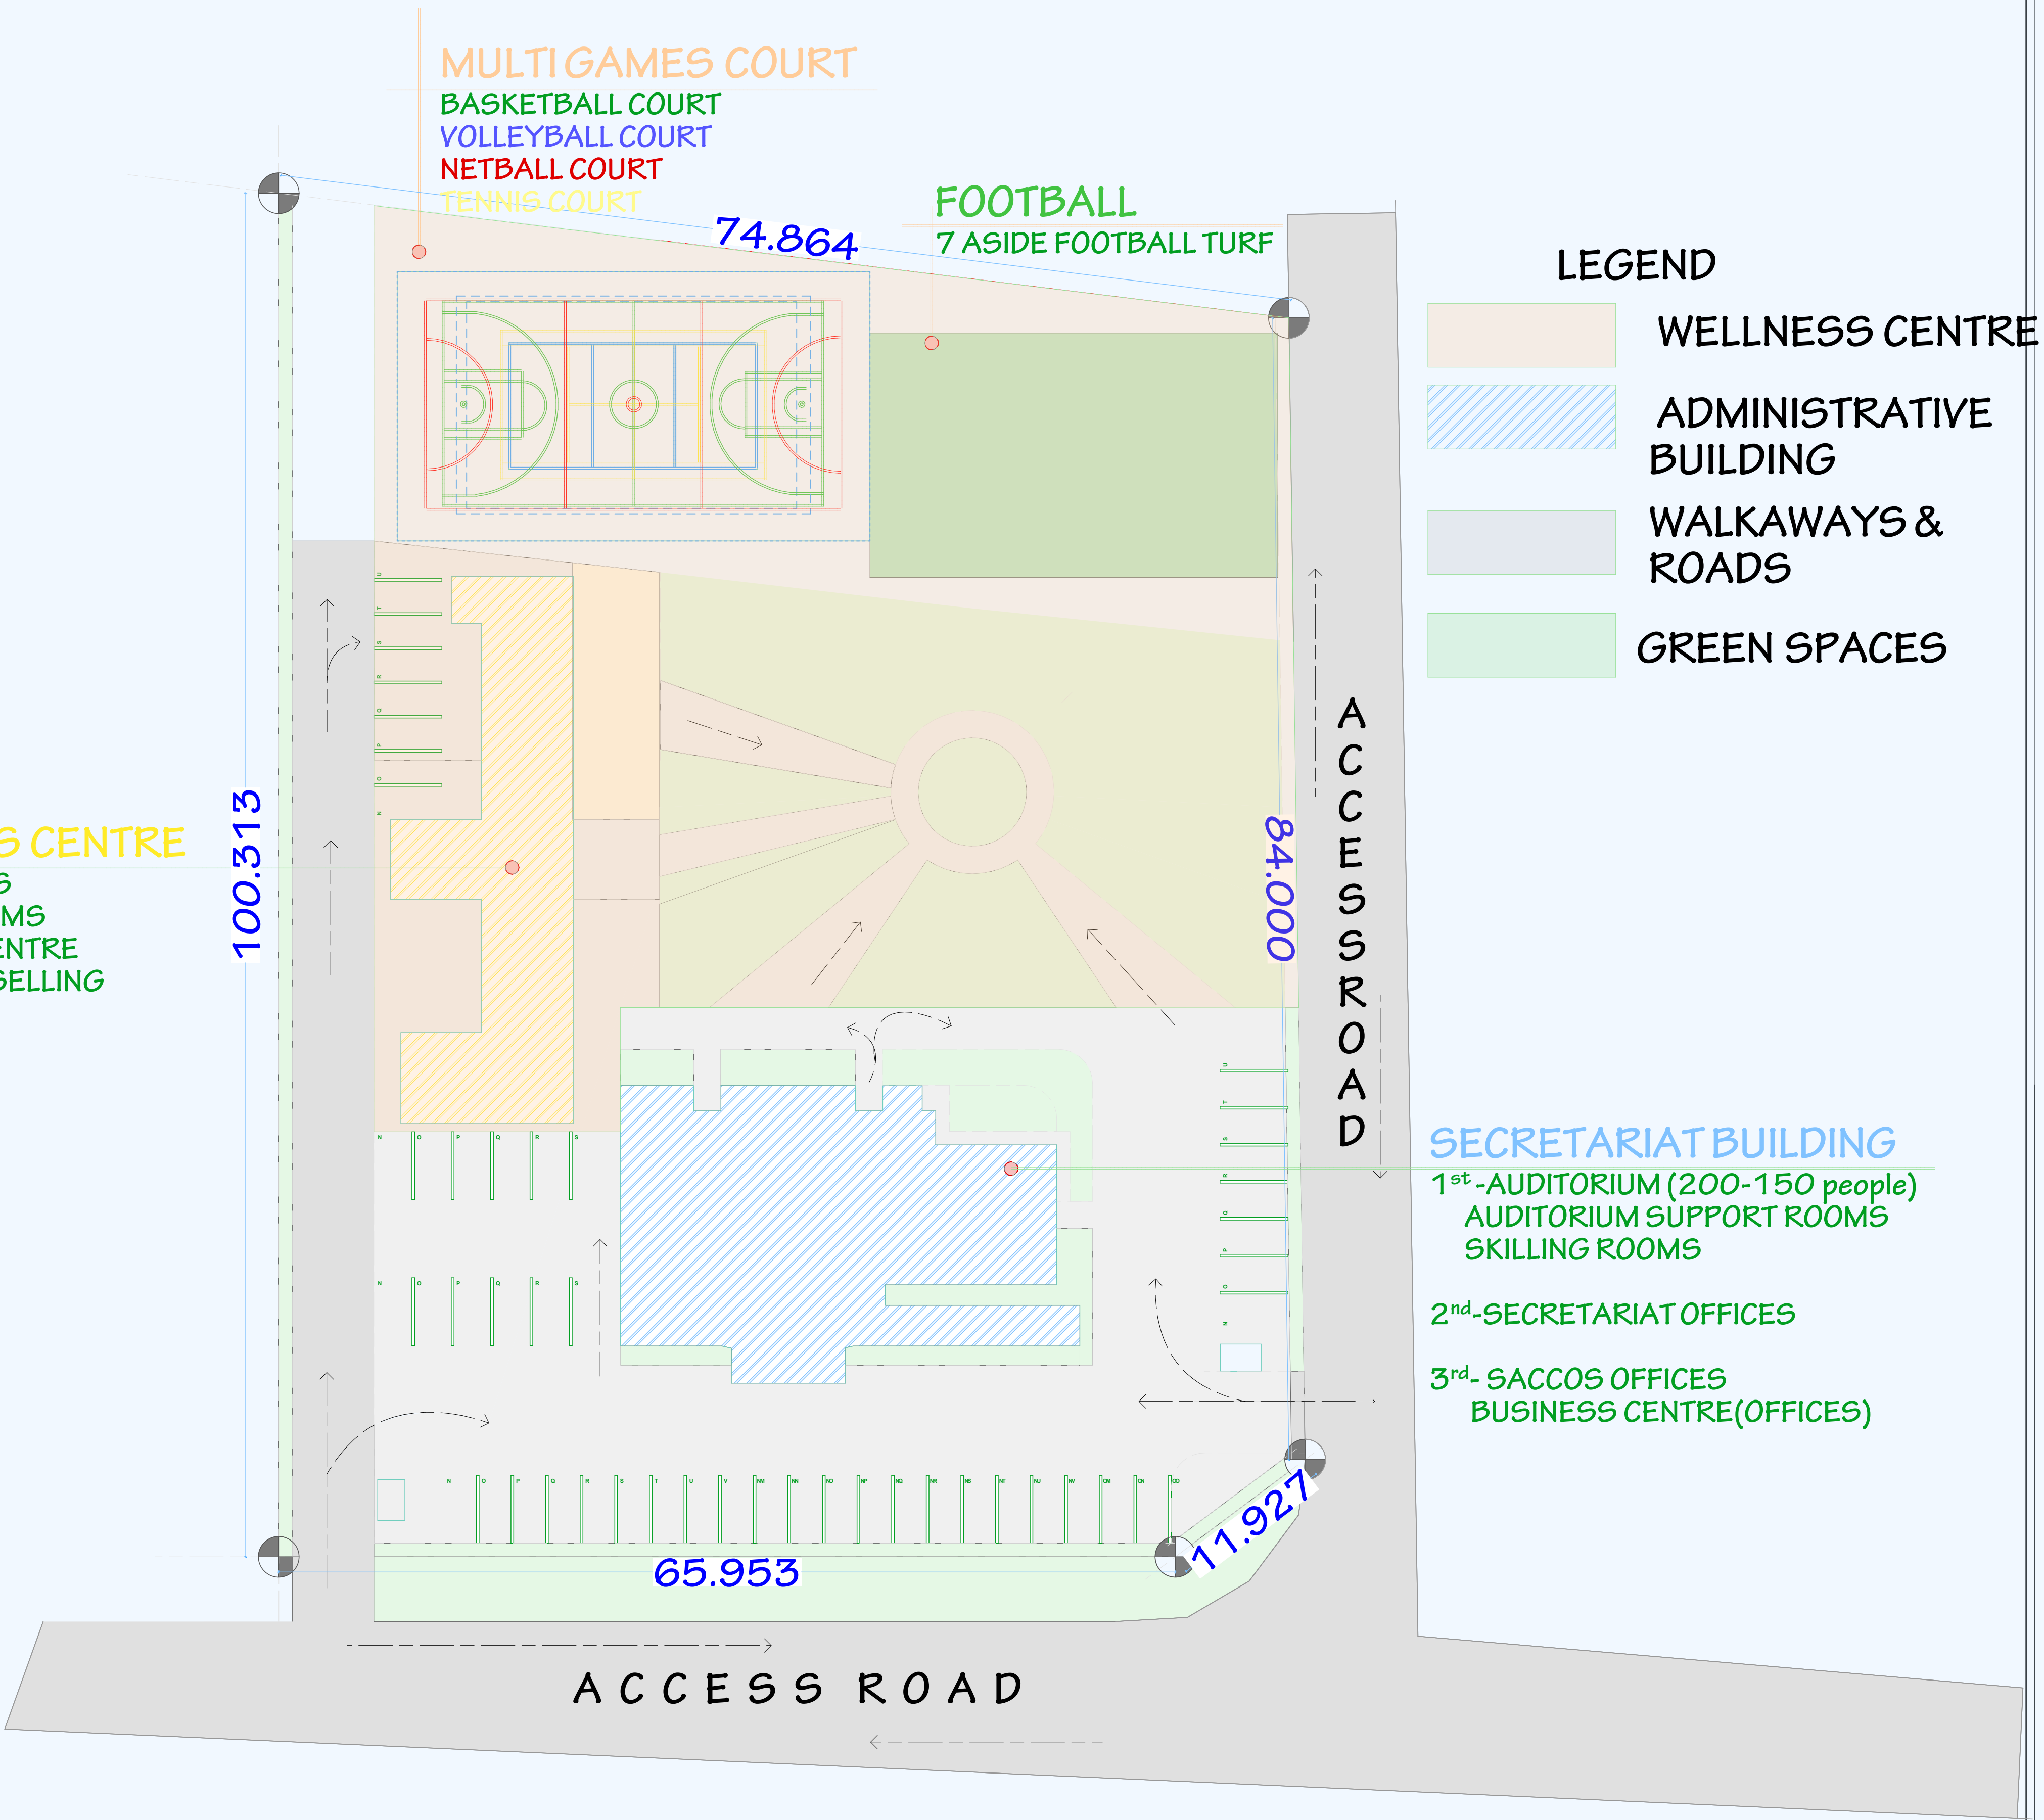


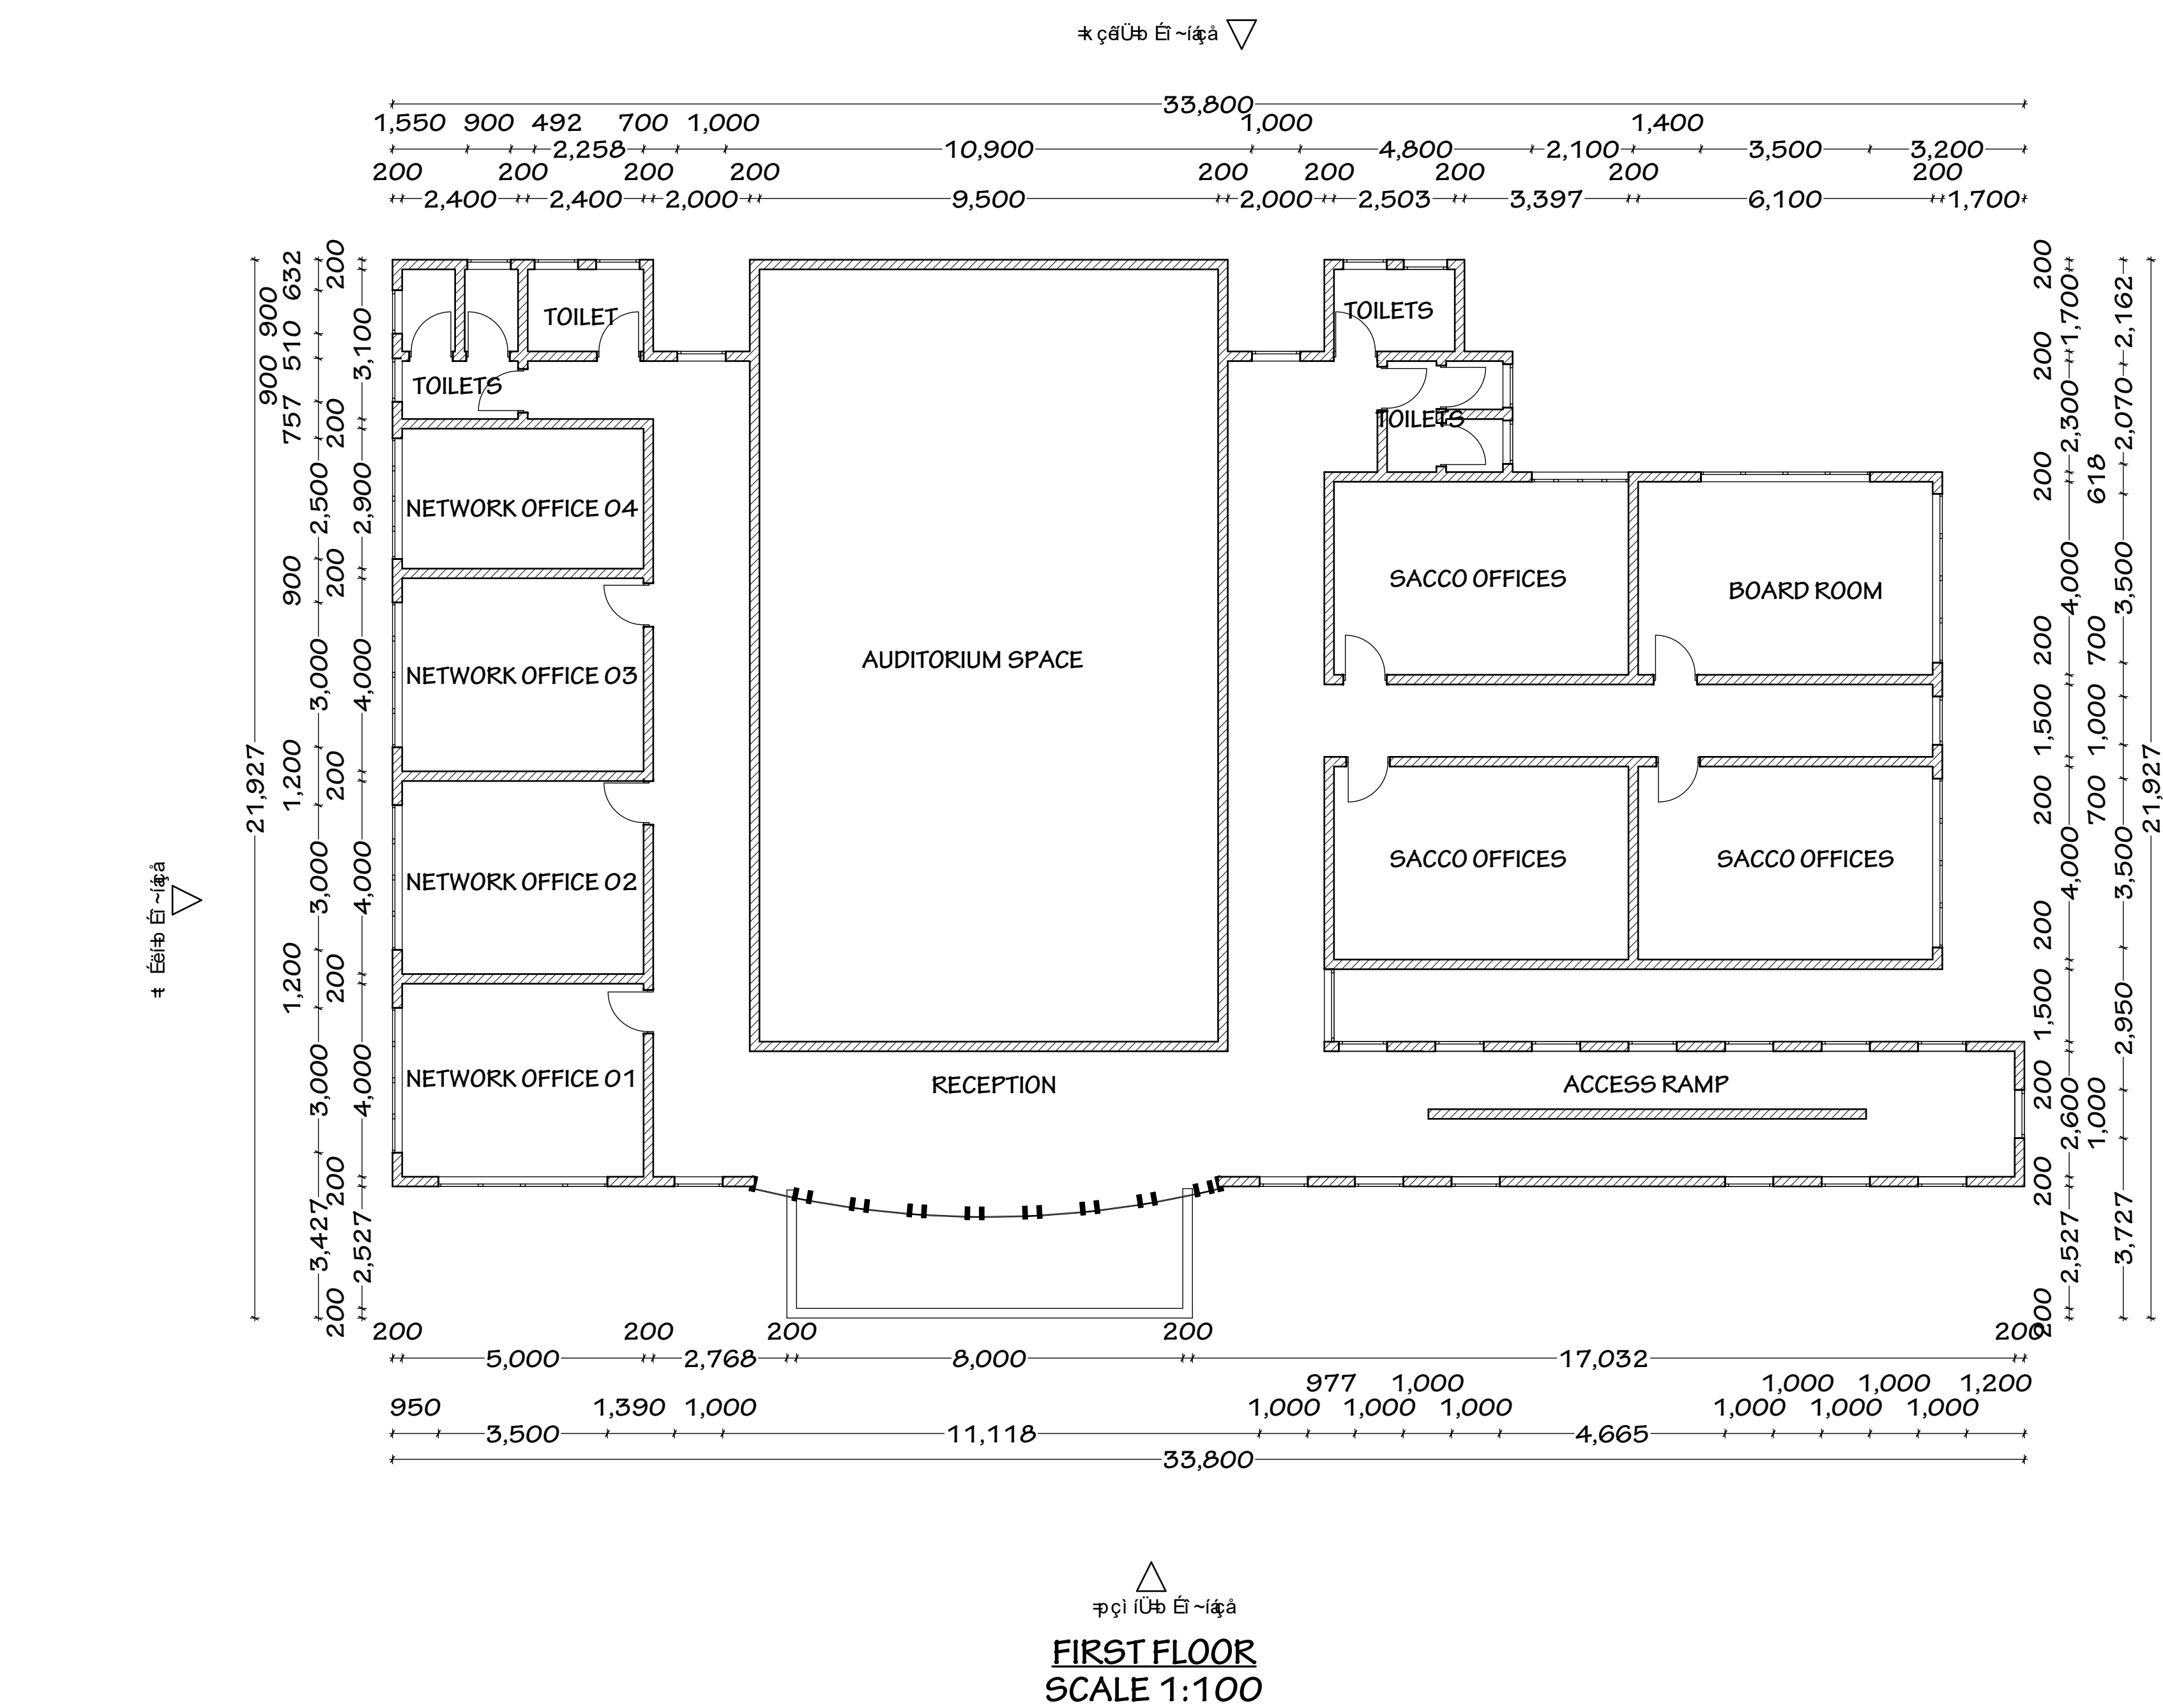


PROPOSED SITE LATOUT

CLIENT	NAFOPHANU	PROJECT	PROPOSED OFFICE HEAD QUARTERS	ii. " ^ qll k KAMPALA METROPOLITAN	not d K l K	a ÉaDúÉC=Áo ^ @úGéaE a é~l á~Áó s @úqK ^ éééqí ÉC=ÁOX	féèl É~èl~íl é o a éaDú • _l n • ^ gáèlè Áúgá o o ÉC=ÁOX	obsfpfl kp	MINISTRY OF LANDS HOUSING AND URBAN DEVELOPEMENT abm^oqj bkq# cèl r pík d =absbi l mj bkq#ka#pq^qbp j ^k^d bj bkq mK =l u#mKs^j m^l ^ qbi ÉC=ÁOX#uW	
--------	-----------	---------	-------------------------------	---------------------------------------	-------------	---	--	------------	--	--


[illegible]

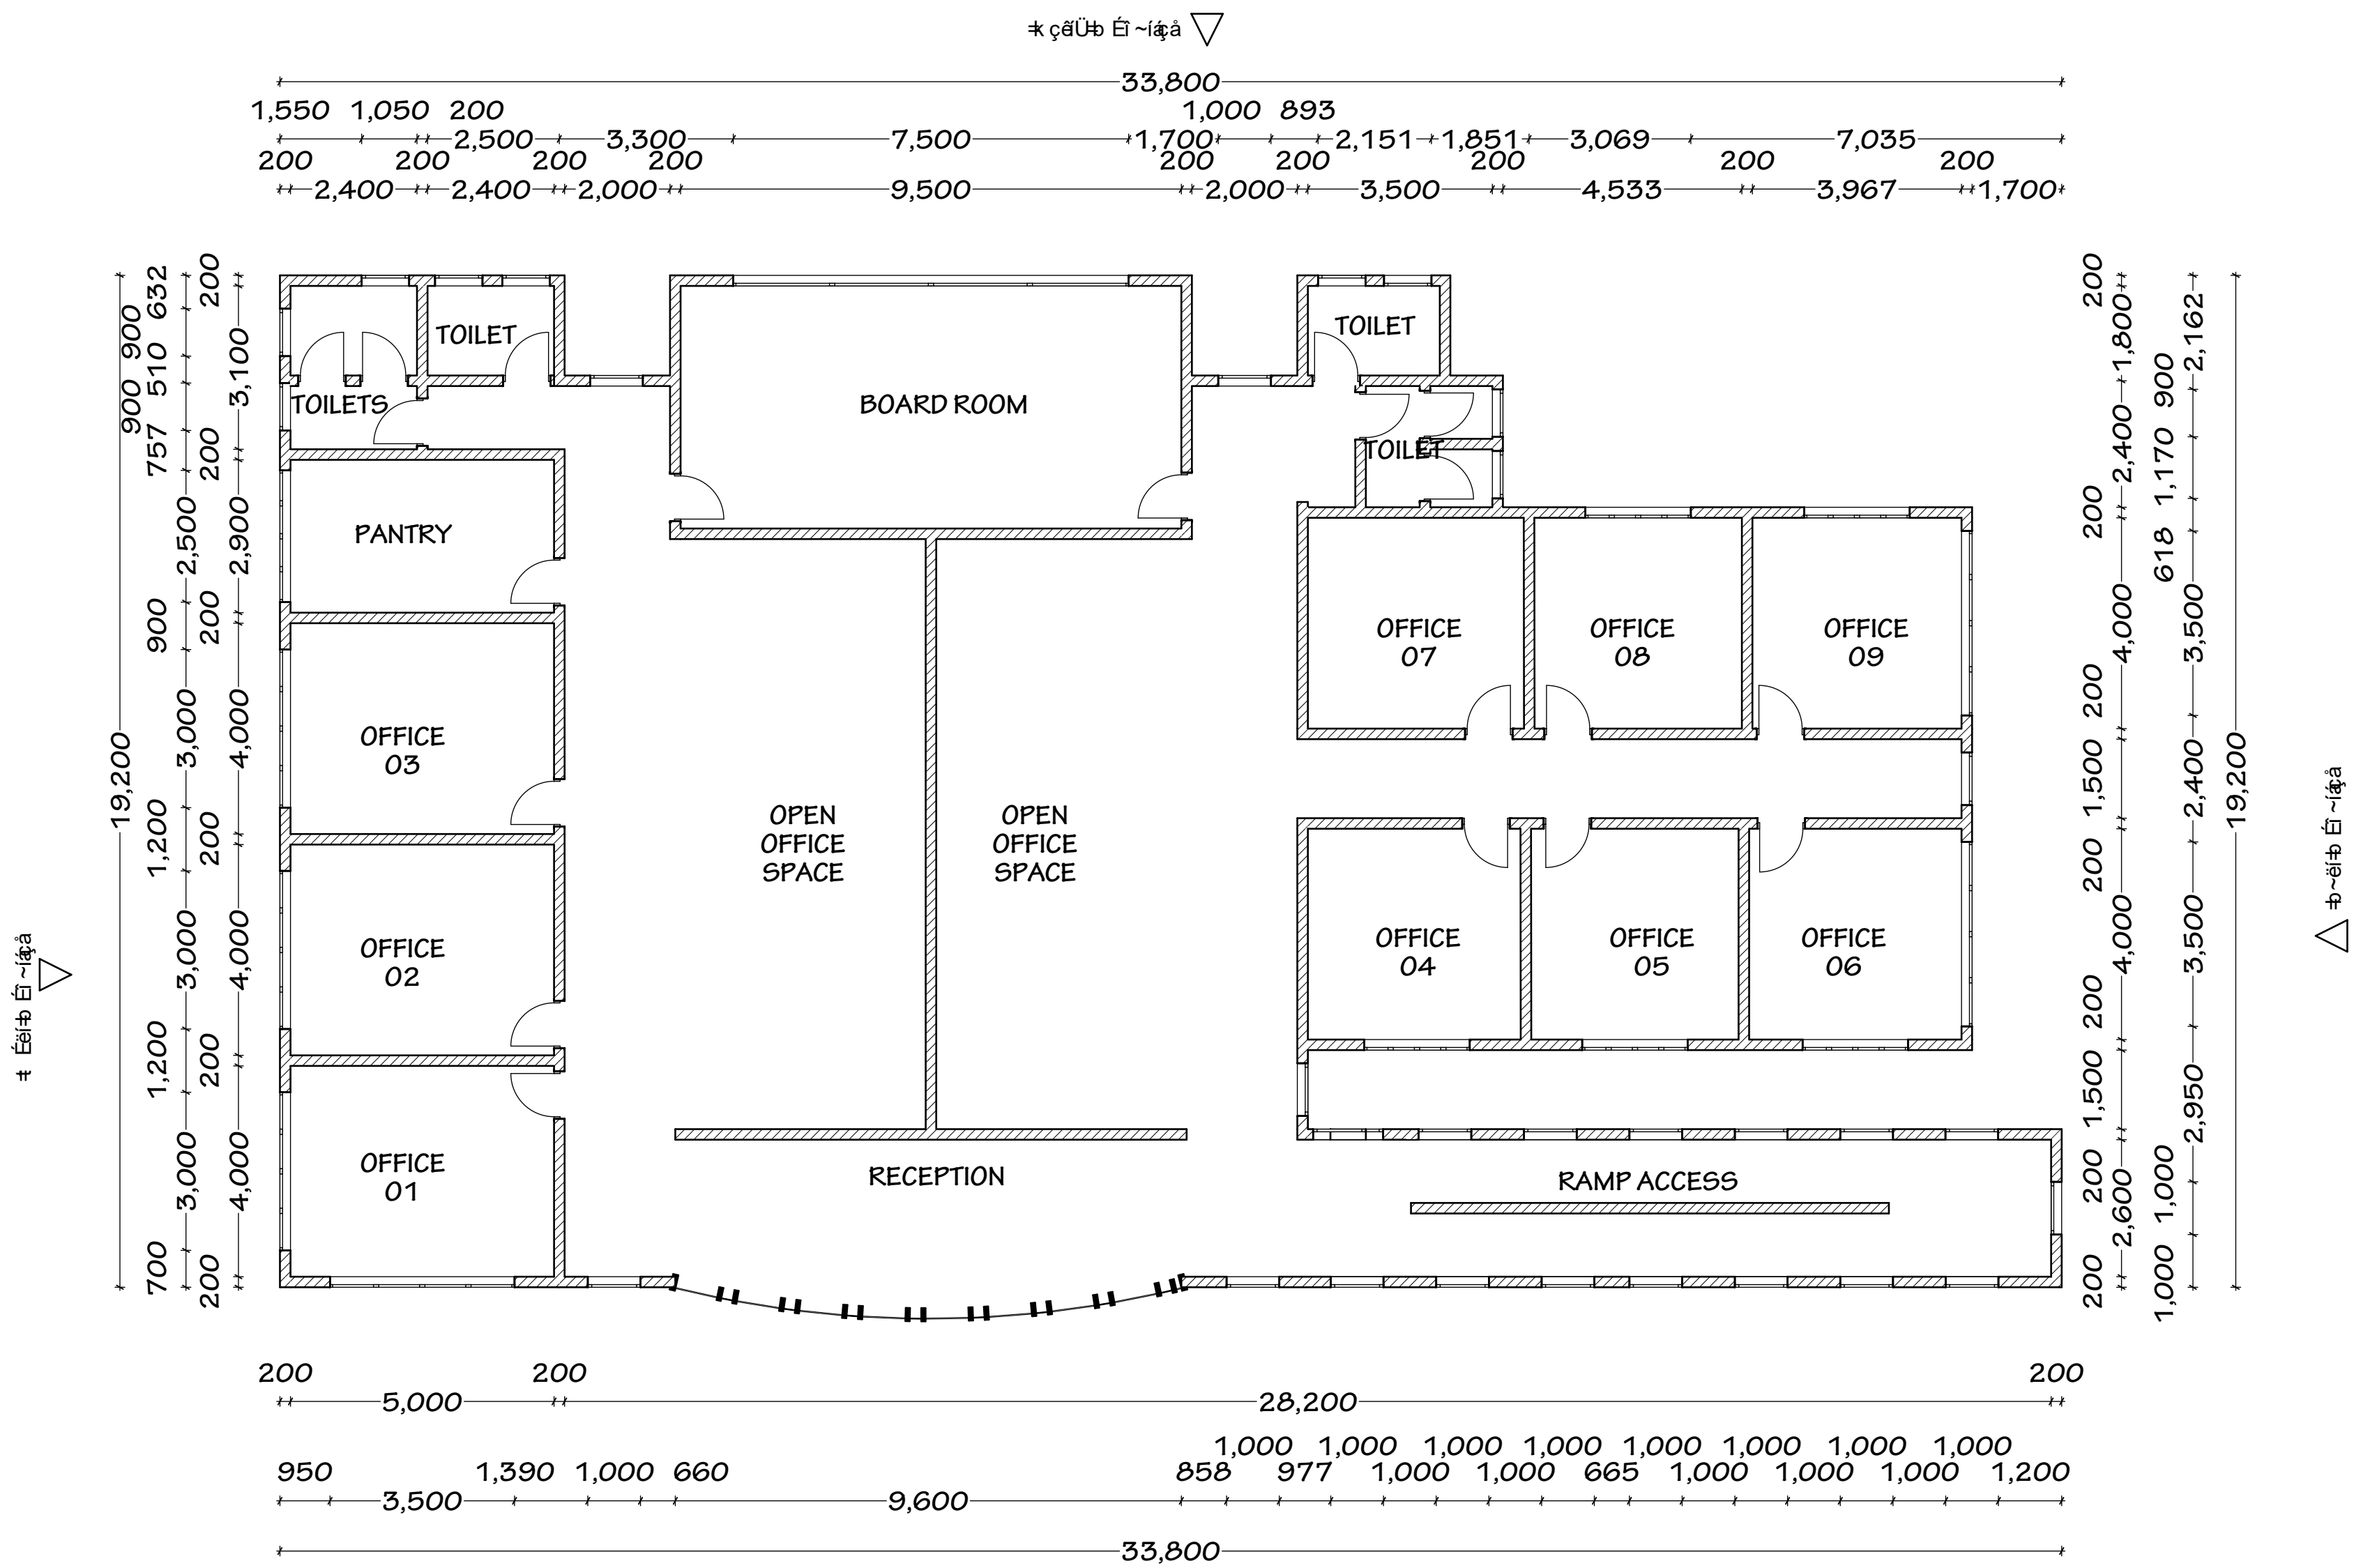


SECOND FLOOR
SCALE 1:100

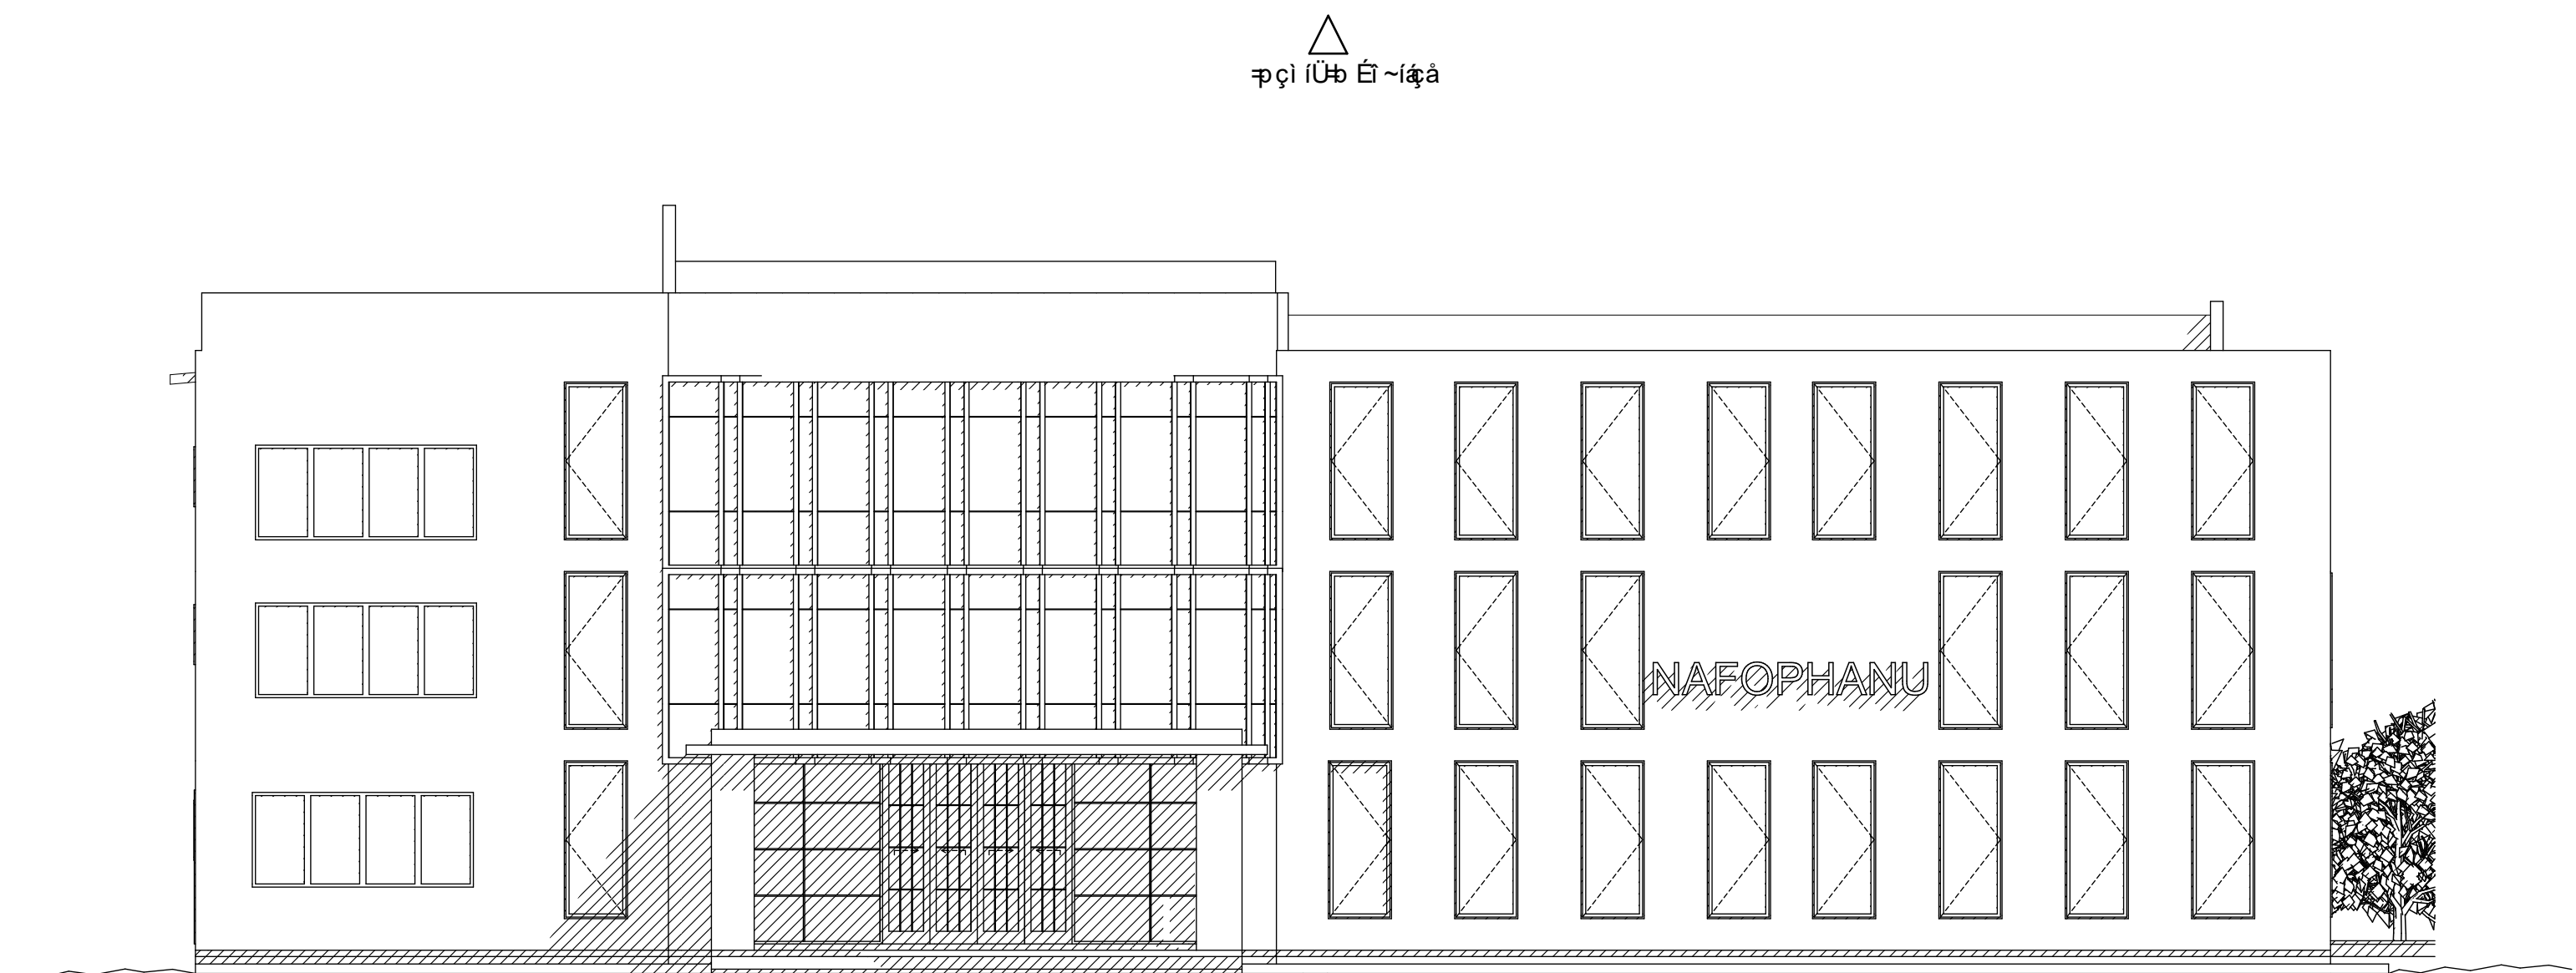


FRONT ELEVATION

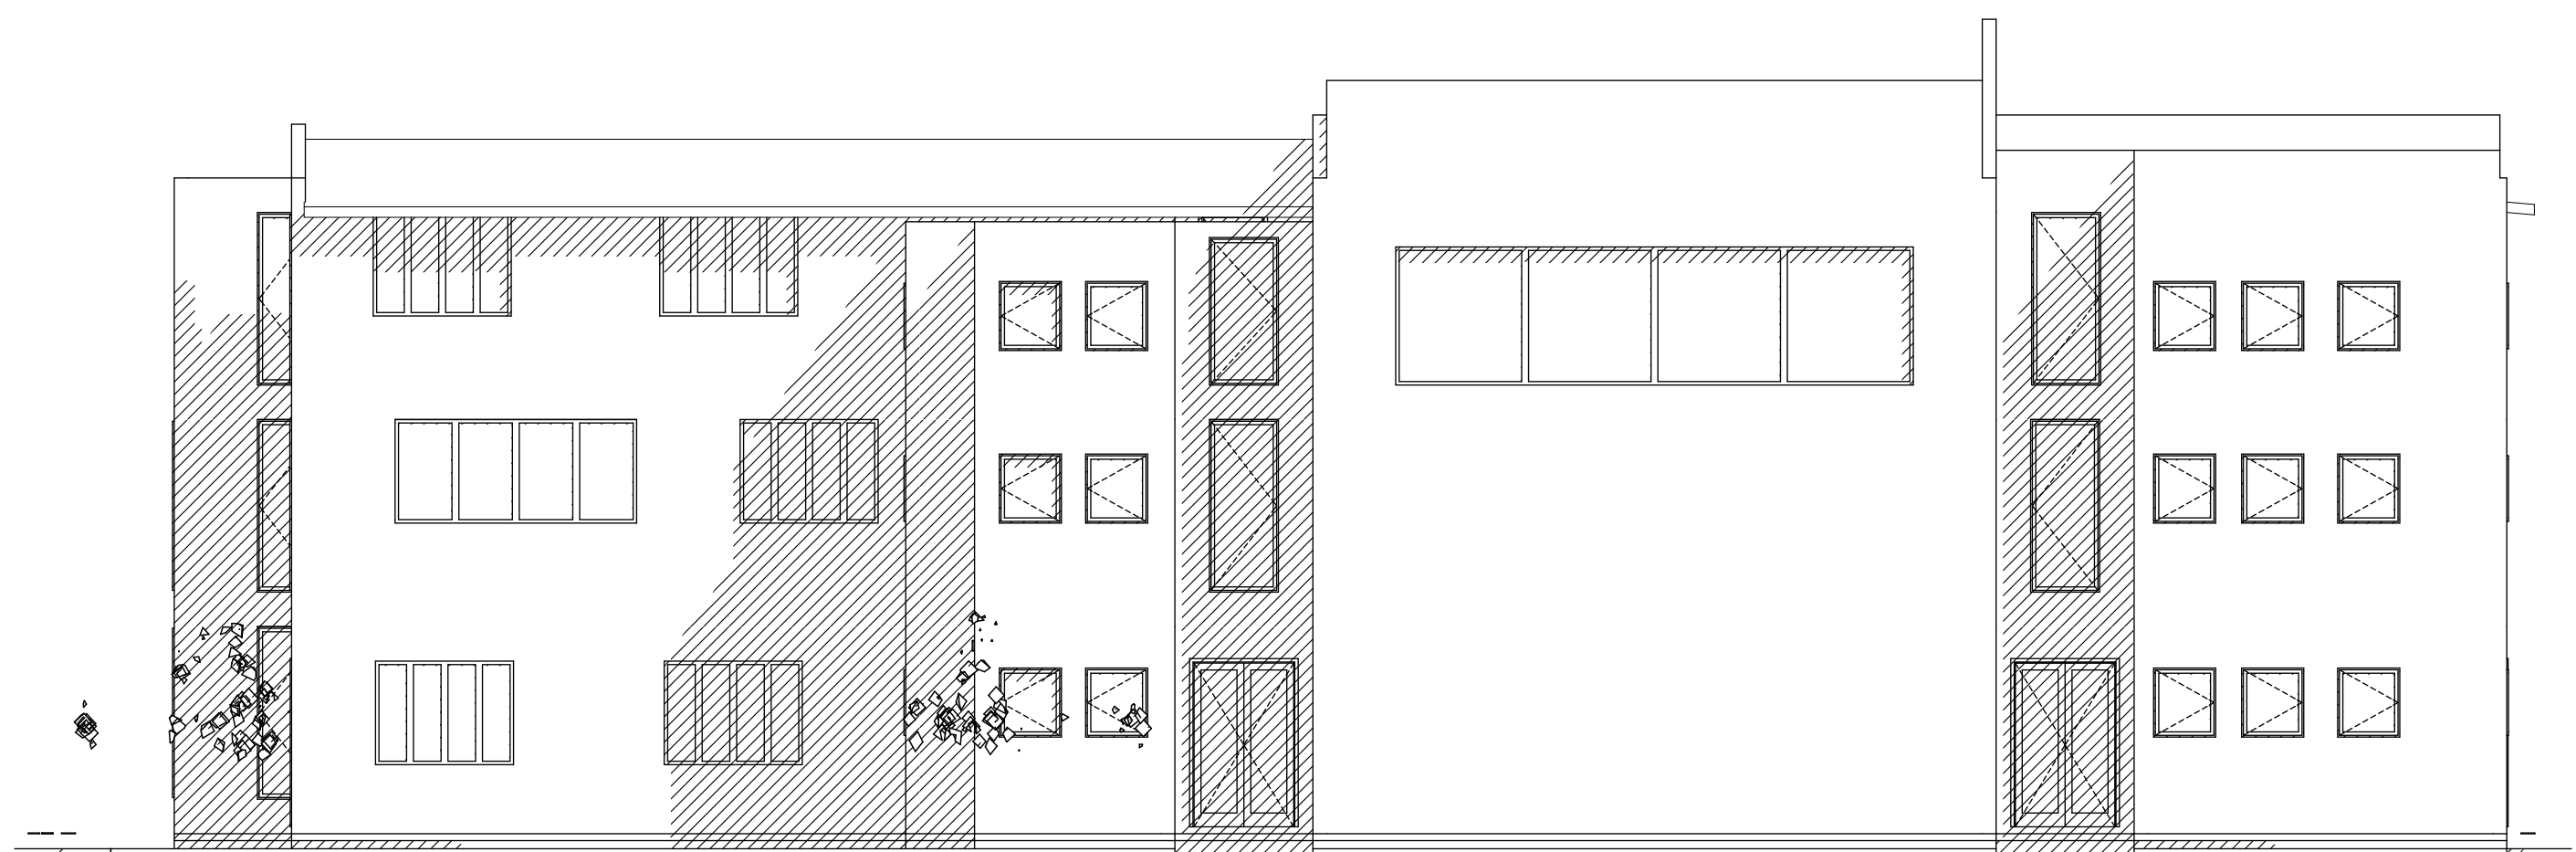

REAR ELEVATION

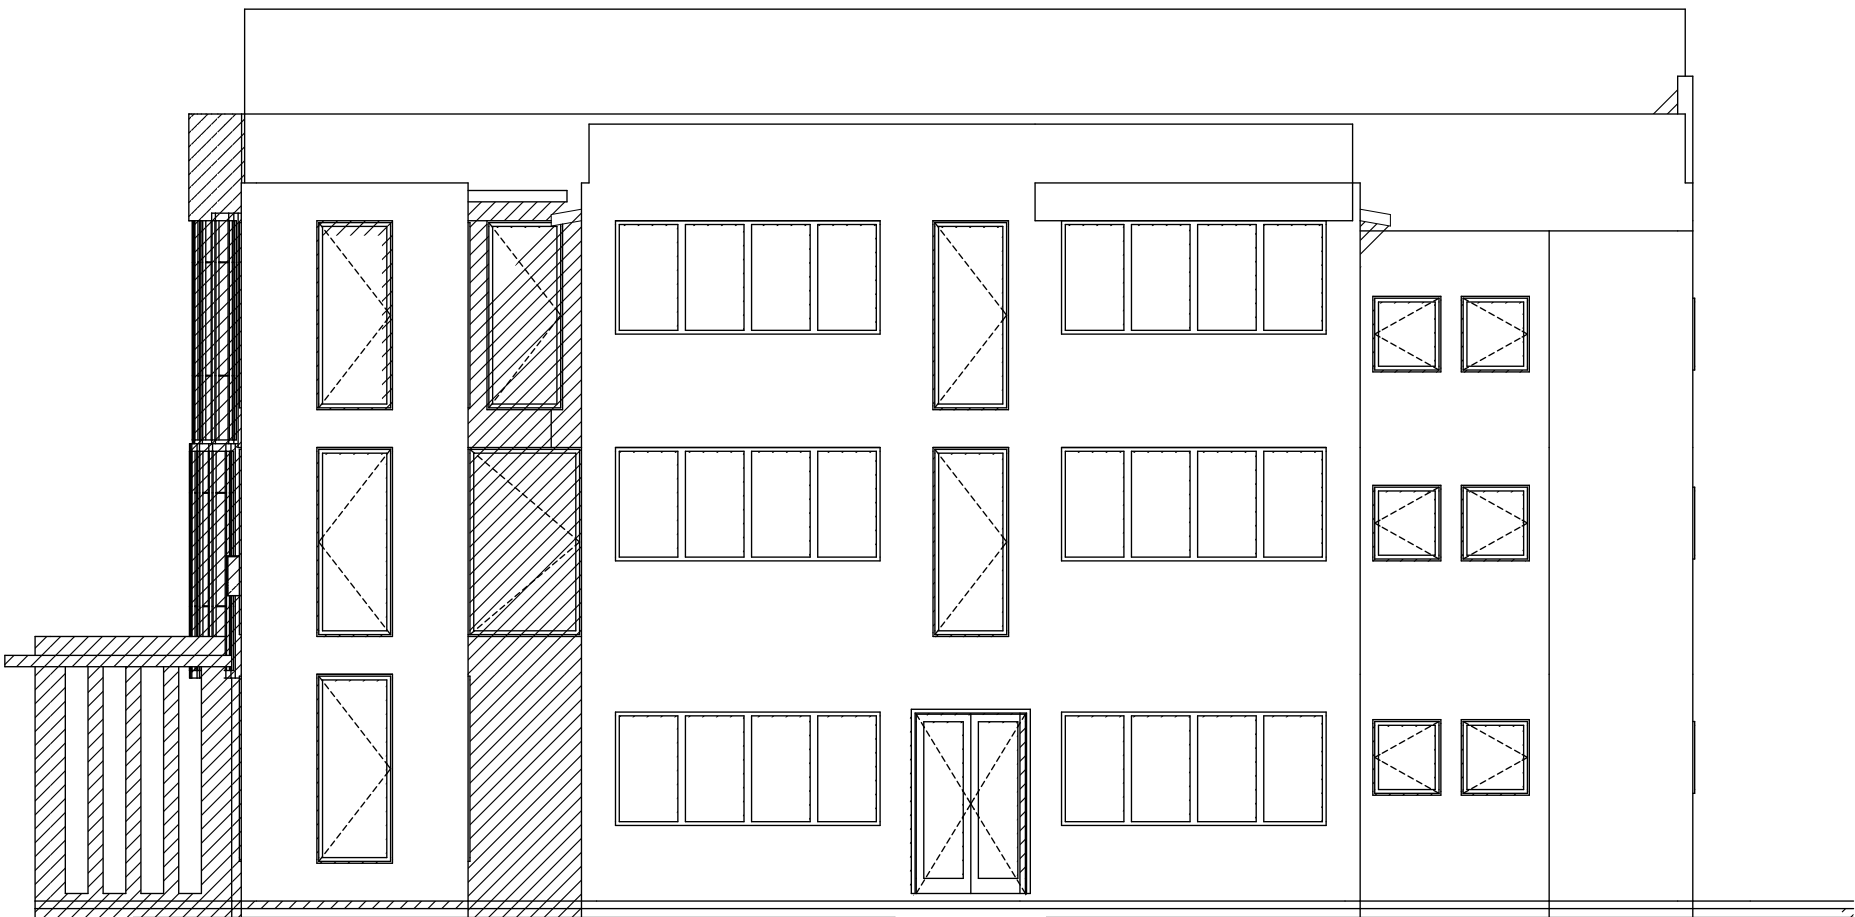



END ELEVATION

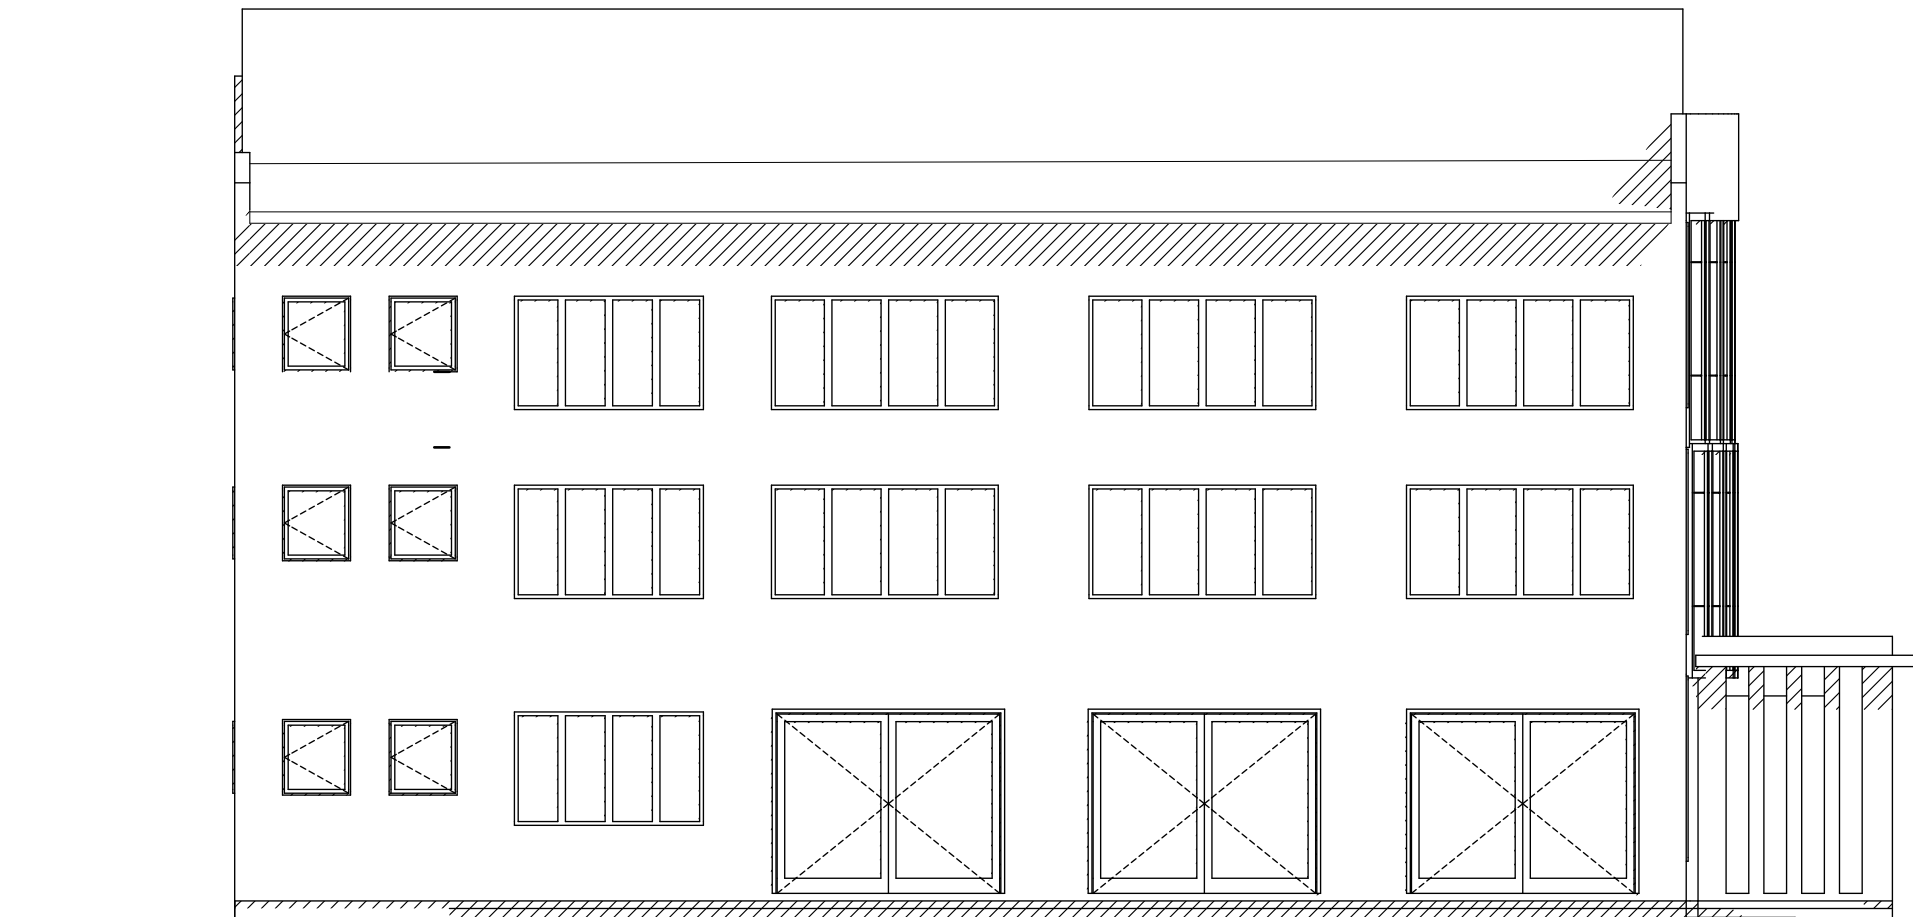

END-1 ELEVATION

CLIENT	PROJECT	ii" Agl k	aat dKl K	a ÉaDÉC-Ao" aAKaE	féel É-el-ii é	obsfpfl kp	MINISTRY OF LANDS HOUSING AND URBAN DEVELOPMENT
		KAMPALA METROPOLITAN	p" iibWppel t k	a é-i á-aó s aqK	o a ÉaDÉ		
NAFOPHANU	PROPOSED OFFICE HEAD QUARTERS	DRWG TITLE:		^ éééfl ÉQAX	• i n		abm'oqj bkq# c'el r pKd #absbil nj bkq#ka#pq'qbp
		SECRETARIAT MAIN BLOCK		a-iÉ ^rdrpqOMR	• çáelá Alqá		
					o ÉAQa		nk=i uatKs"i m'ia
							qbi RQXNP#uW



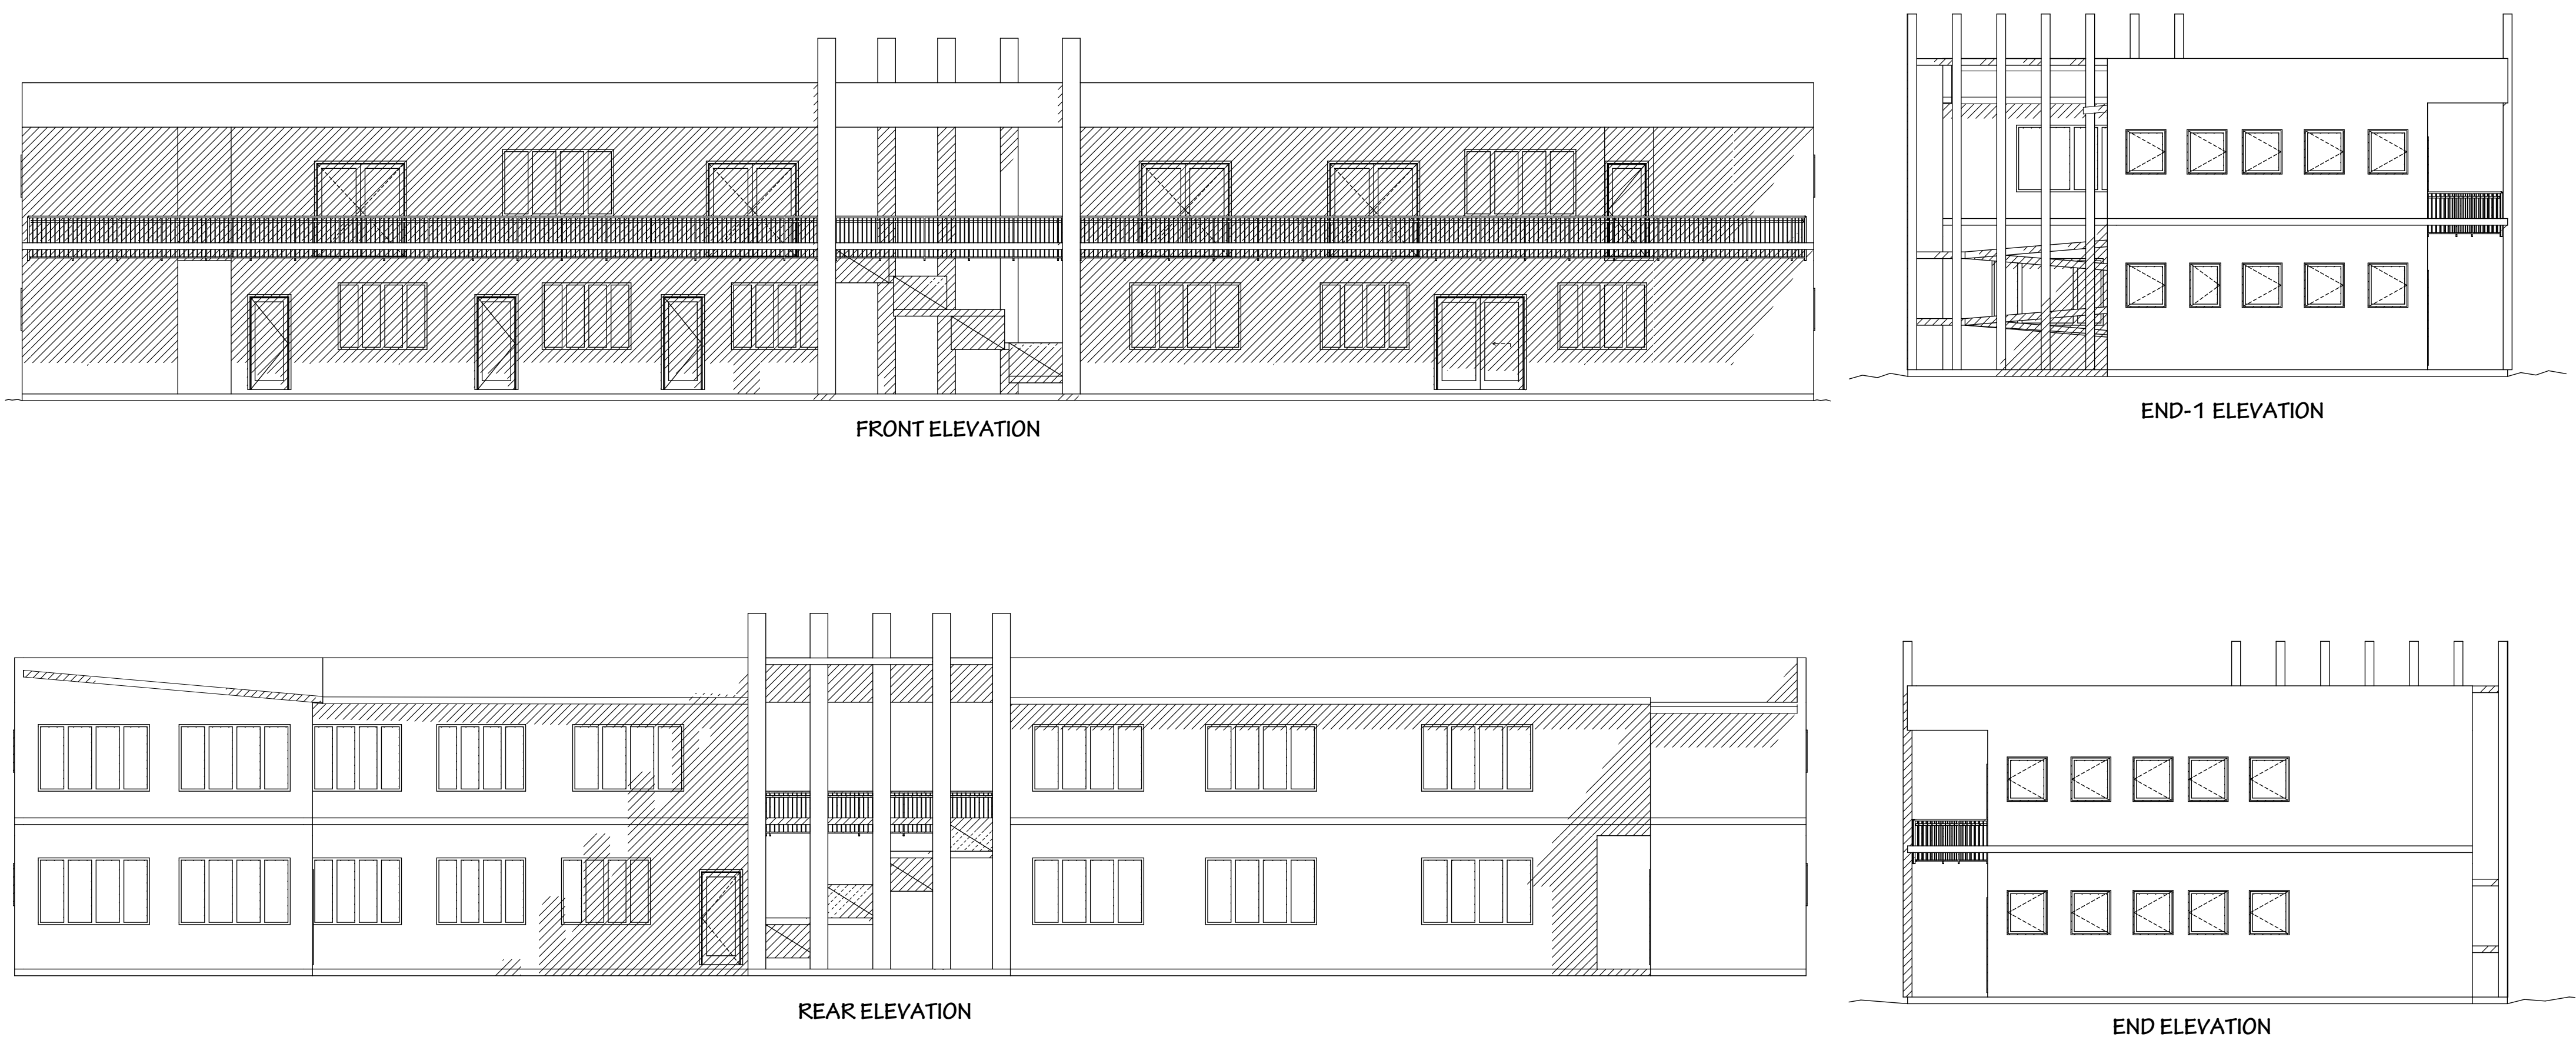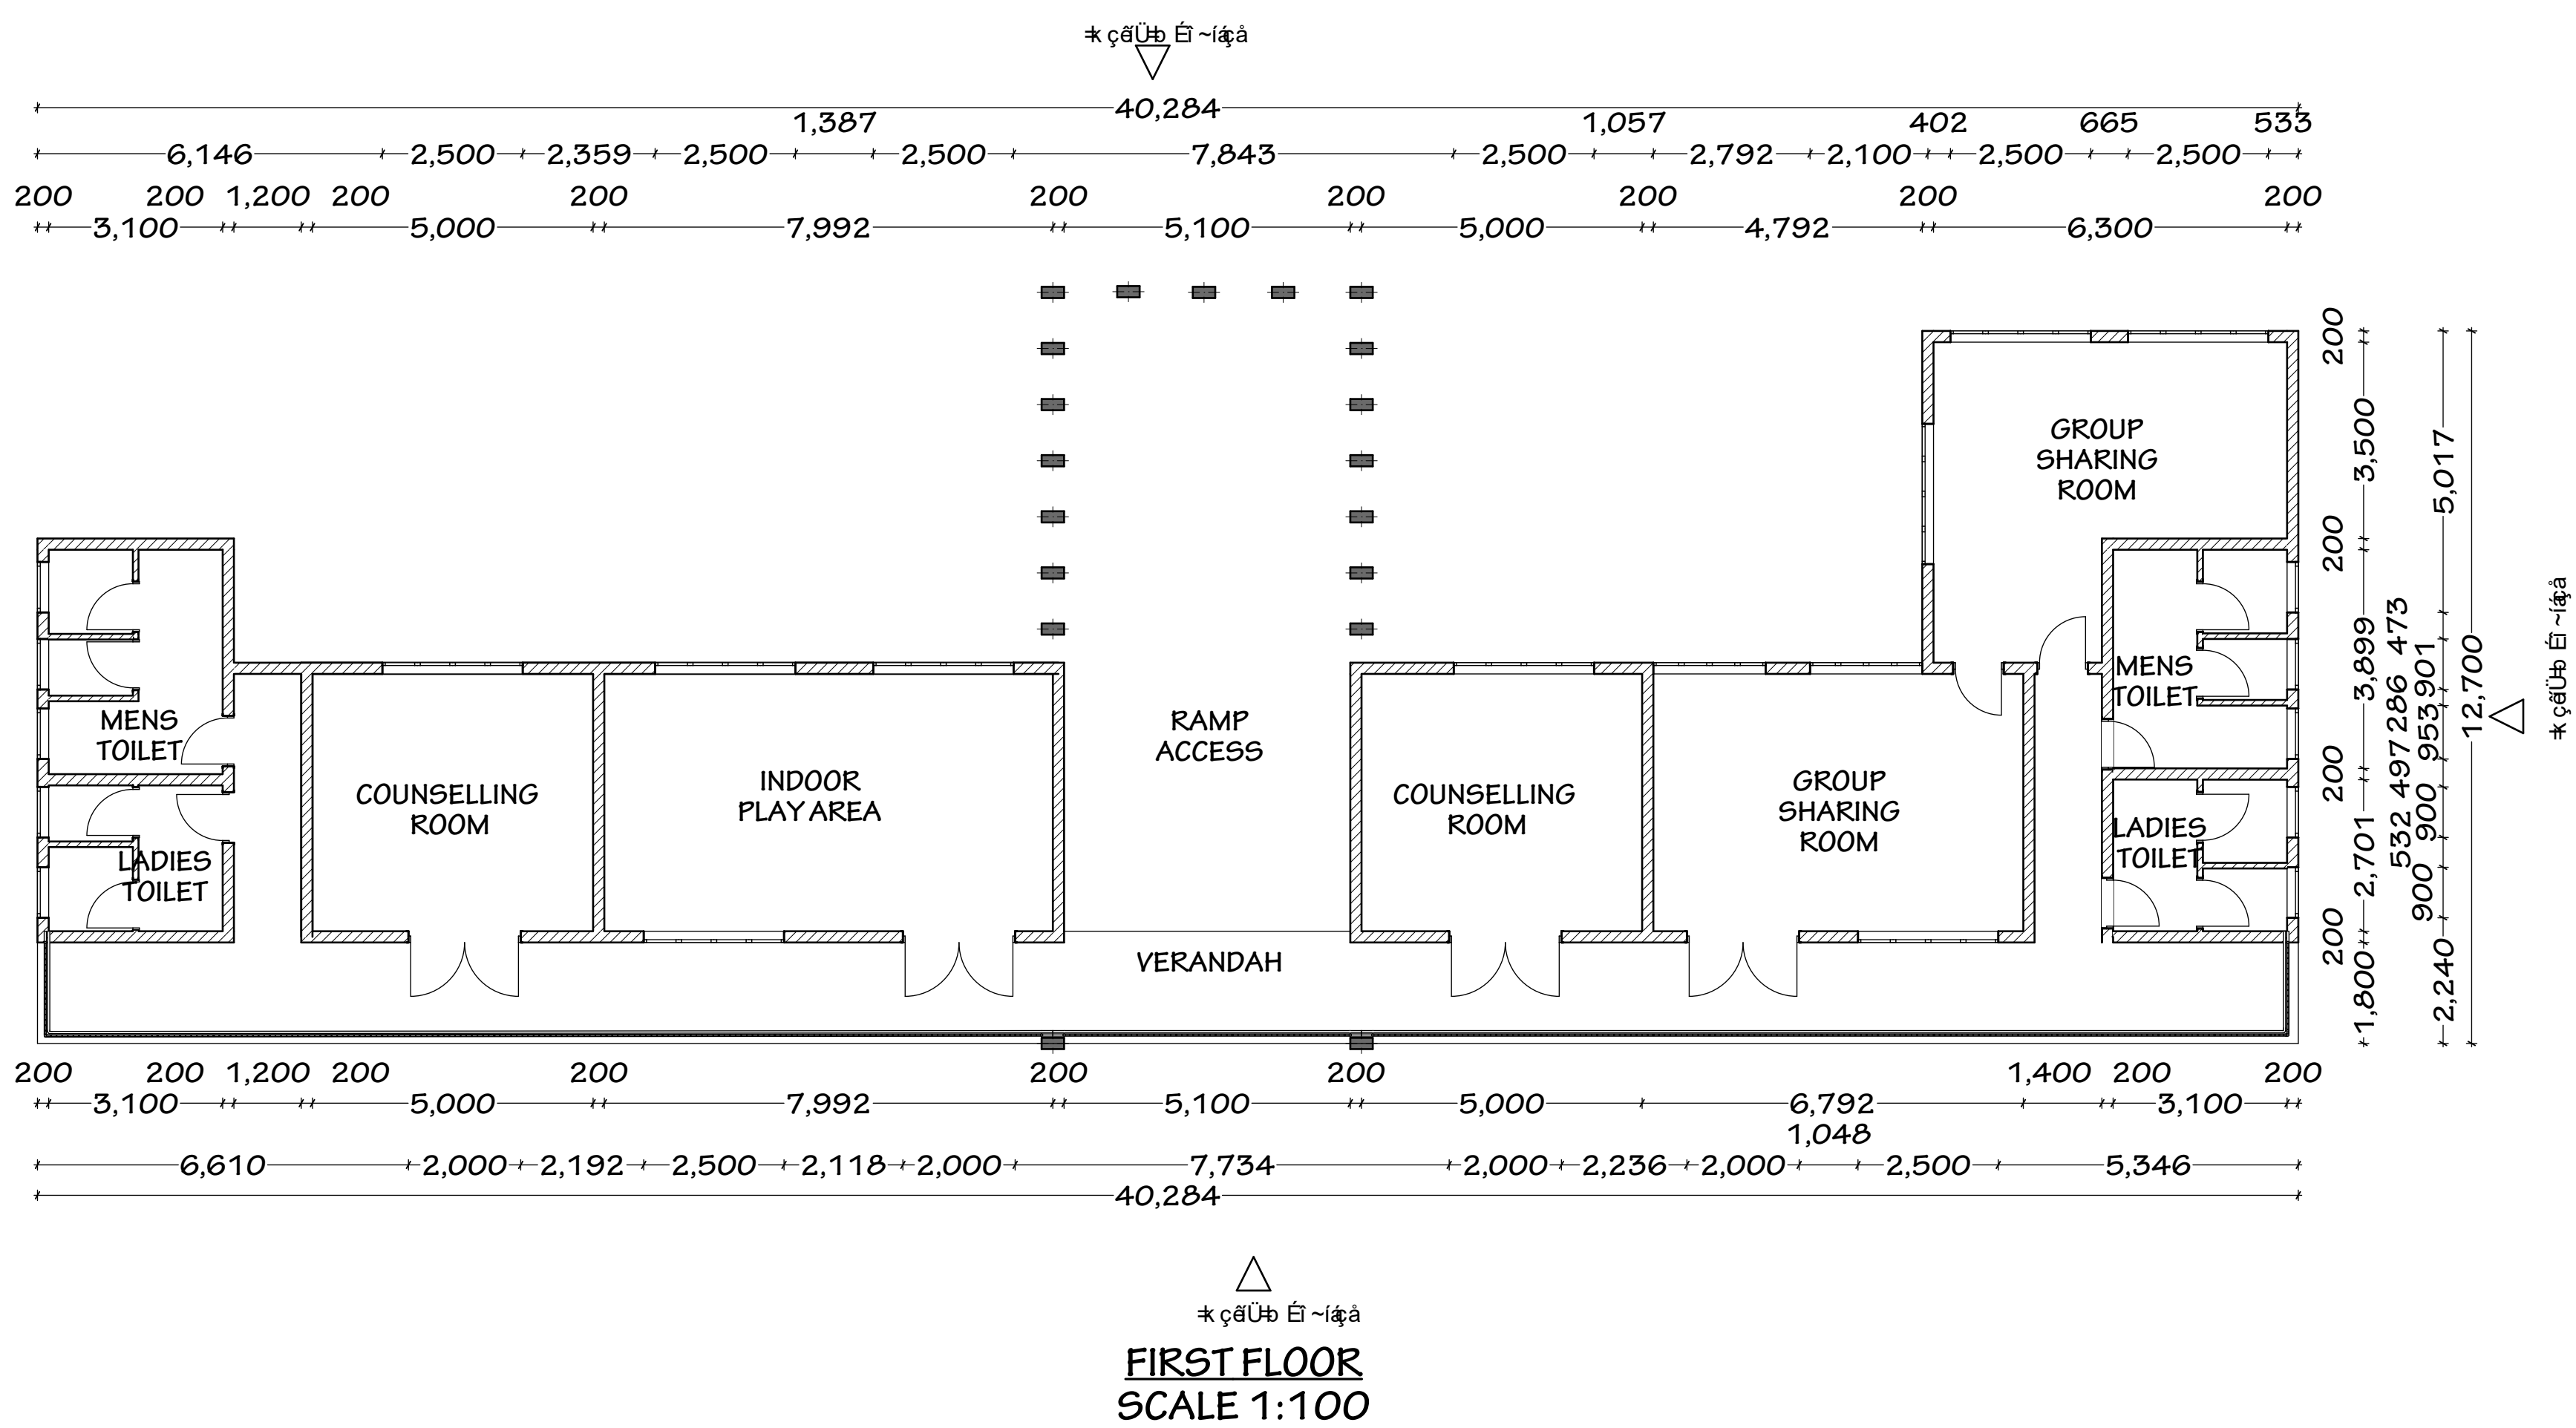

CLIENT	PROJECT	11 "qg k KAMPALA METROPOLITAN	so t d k i k	a EeD EeC A "A K E a E a b i t a d o s a y k	f e e i E e i l i e o a E a d i e . i n	obs t p f i k p	MINISTRY OF LANDS HOUSING AND URBAN DEVELOPMENT a b n t o g i b k q i c e l r p k d m s b i l i n g b k q * k a b p q * a b p j * k * d a b j b k q m k i u m s m s * j m i a q b i R O O P N P s * u W	
NAFOPHANU	PROPOSED OFFICE HEAD QUARTERS	DRAW TITLE WELLNESS CENTRE	p " i b w p p e l t k	a E e e e i E C A X a i E " r d r p q O R	o a E a d i e . i n e . g a e d i A i g a o o E a q i e			



CLIENT

NAFOPHANU

PROJECT

PROPOSED OFFICE HEAD QUARTERS

ii " ^ qll k
KAMPALA METROPOLITAN

DRWG TITLE:
SITE LAYOUT

not d K I K

p " i b W p p e l t k

a E s a D a E C = A o ^ a O K e a E

a e ~ i a a A o s a K e C = c e l l k

^ e e e f e l E C A o X

a ~ i E l " q l _ b o + O M R

f e e l E e l ~ i l e

o a e s a O a

• _ l n

• c a e l e A i k a

o o E A c a p

obs p fl k p

MINISTRY OF LANDS HOUSING AND URBAN

DEVELOPEMENT

a b m " o q b k q # c e l r p k d a b s b i l m j b k q # k a p q # q b p

j " k " d b j b k q

m k = l u s t m s m " j m l a

q b i R C O V M P e " u W





CLIENT

NAFOPHANU

PROJECT

PROPOSED OFFICE HEAD QUARTERS

ii " ^ qll k
KAMPALA METROPOLITAN

DRWG TITLE:
SITE LAYOUT

aot dKk I K

p ^ i bWppel t k

a ÉaDaÉÇ=Áo ^ áÁKGeaE

a é~i ááÁo s áÁÇeC= ÇéU k
^ éééÇi ÉÇ=ÁoX
a ~iÉ i ^ qll _bo ^OMR

féèi É~èi~iì é

o a ÉaDa
● i n
● Çáèiá ÁiÇá
o ÉÇ=Áo

obsfpfl kp

MINISTRY OF LANDS HOUSING AND URBAN
DEVELOPEMENT
abm^oqj bkq# cèi r pKd ãbsbi l mj bkq#kaÇpq^qbp
j ^k^d bj bkq
mK = i u^mK^m^j m^i ^
qbi RÇQVNP^uW





CLIENT

NAFOPHANU

PROJECT

PROPOSED OFFICE HEAD QUARTERS

ii i qll k

KAMPALA METROPOLITAN

DRWG TITLE:

SITE LAYOUT

not dKl K

a EadEaAo a AKGEaE

a e-i aAo s AKGEaE cEli K

^ eedEi EeAoX

a~iE i i ql _bo iOMR

feeli E-ei~ii e

o a EadEa

● i n

● cEliEi AKa

o EeAKa

obsfpfl kp

MINISTRY OF LANDS HOUSING AND URBAN

DEVELOPMENT

abmfoqj bkq# celi r pKd ebsbi i j bkq#ka#pq# qbp

j AKAd bj bkq

rk =i u#AKG#i m i^

qbi EeAKG#uW





CLIENT

NAFOPHANU

PROJECT

PROPOSED OFFICE HEAD QUARTERS

ii" ^qll k
KAMPALA METROPOLITAN

DRWG TITLE:
SITE LAYOUT

aot dKk I K

p" ^ibWppell t k

a E&D&E&A& ^@UK&A&E
a e~t a&A& s#K&C= c&U K
^ e&E&f E&A&X

a~iE i" ql _bo~OMR

fe&I E&I~iI &

o a&U&I
● _l n
● ^ c&E&I& A&K&A
o o&A&K&A

obsfpfl kp

MINISTRY OF LANDS HOUSING AND URBAN
DEVELOPEMENT
abm^oqj bkq# c&el r p&k&d &absbi l mj bkq#ka&ppq^qbp
j ^k^d bj bkq
mK =i u&TK&S^m^ m^i^
qbi R&Q&V&N&P&^uW





CLIENT

NAFOPHANU

PROJECT

PROPOSED OFFICE HEAD QUARTERS

ii " ^ qll k
KAMPALA METROPOLITAN
DRAW TITLE:
SITE LAYOUT

aot d K I K
p " i b W p p e l l k

a E s a D a E C A o ^ a O K e a E
a e - i a a A o s # q e C = q e l i K
^ e e e f e l E C A o X
a ~ i E l " q l _ b o O M R

f e e l E e l ~ i l e
o a e s a O a
• _ l n
• ^ q e l e l A i q a
o o E A q e

obsfpfl kp

MINISTRY OF LANDS HOUSING AND URBAN
DEVELOPMENT
a b m ^ o q j b k q # c e l r p k d a b s b i l m j b k q # k a f p q ^ q b p
j ^ k ^ d b j b k q
m k = i u s t m s h ^ j m i ^
q b i R C O V M P e ^ u W

